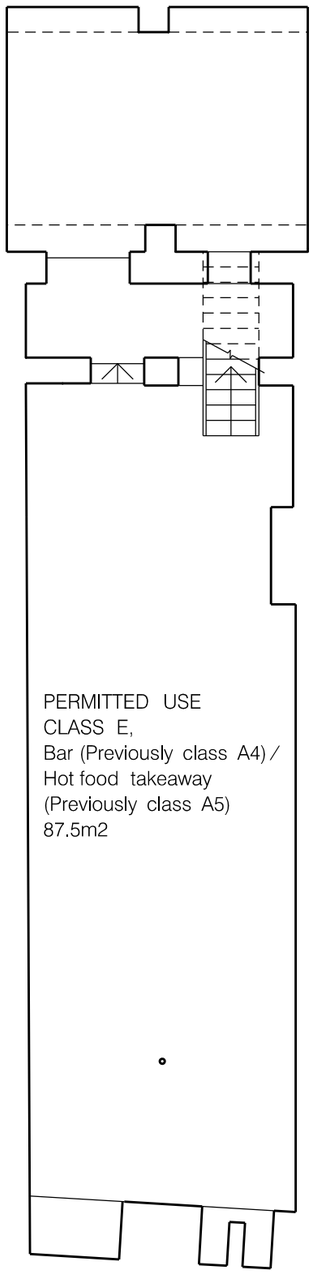

BASEMENT

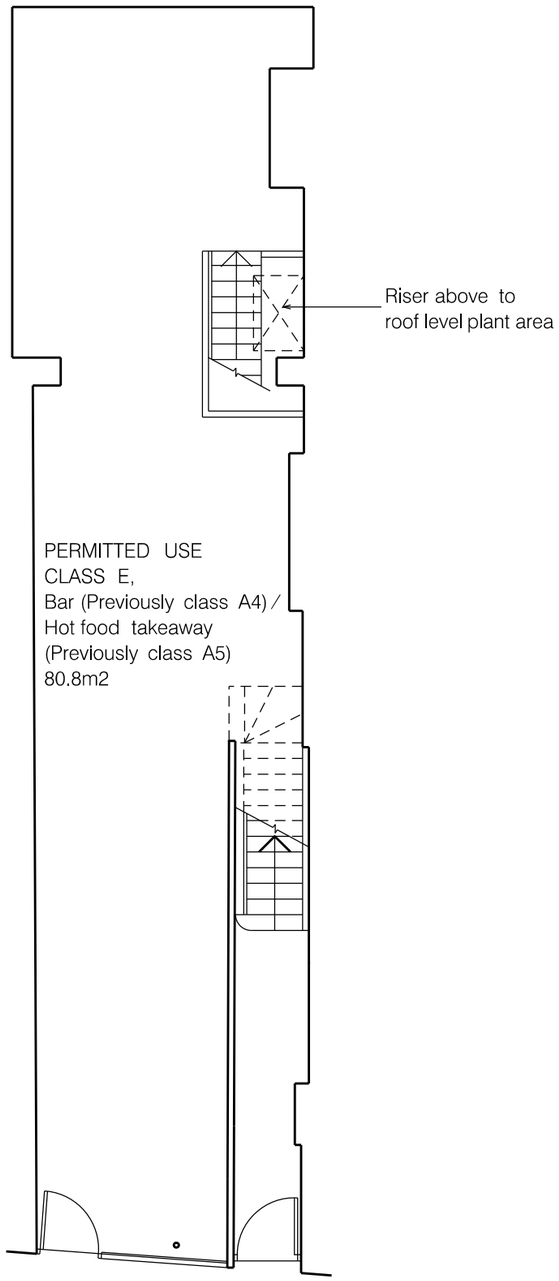

BOROUGH HIGH STREET

GROUND FLOOR

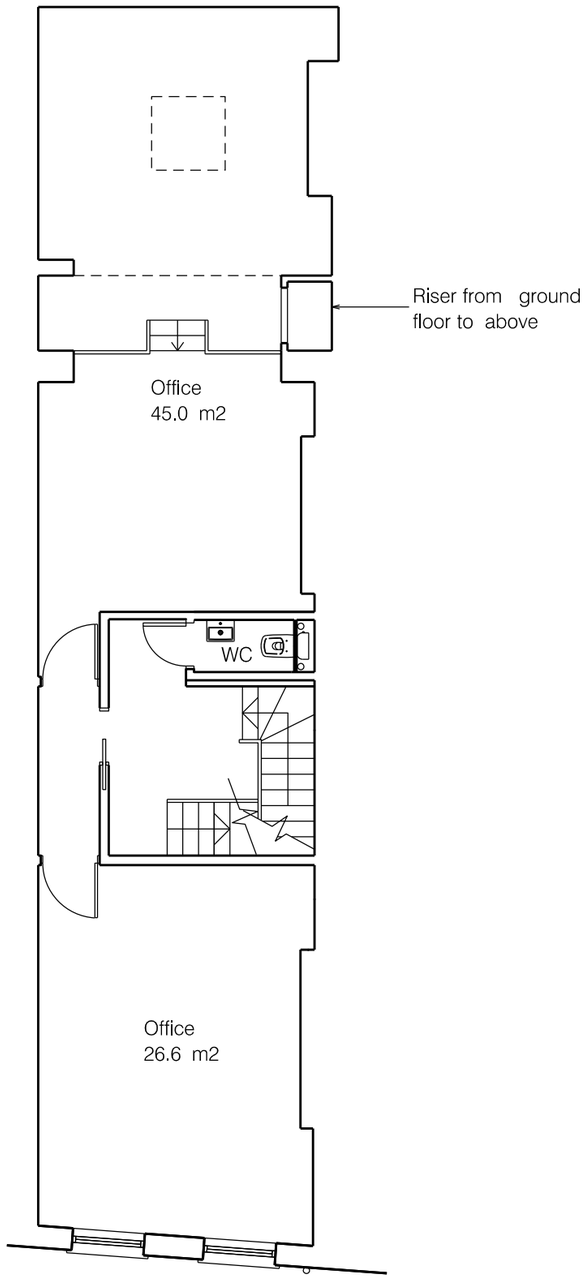

FIRST FLOOR

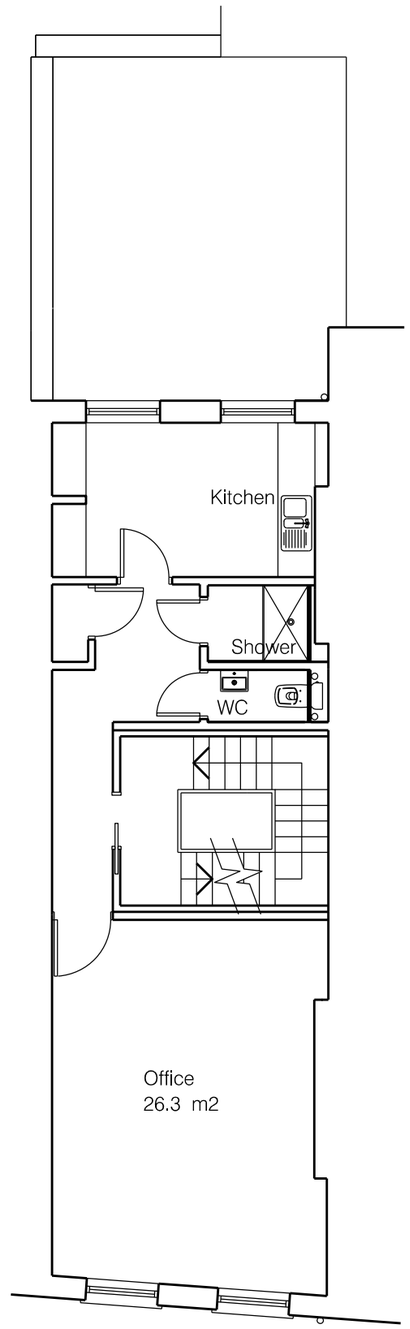

SECOND FLOOR

SCALE
0 1.0 2.0 3.0m
0 2 4 6 8 10ft

NORTH

REV.	DESCRIPTION	DATE

PROJECT
90 BOROUGH HIGH STREET
LONDON, SE1 1LL

DRAWING TITLE
FLOOR PLANS

SCALE 1:100 @ A3 | DATE FEBRUARYY 2022

DRAWING No. 2588 / P / 90 | REV.

This drawing is the Copyright of Proun Architects. Any copying in part or whole must be with the approval in writing of Proun Architects. All dimensions to be checked on site prior to commencement of works. This drawing should not be scaled. This drawing is to be read in conjunction with all relevant architects instructions.

90 BOROUGH HIGH STREET
LONDON SE1 1LL
Tel 020 7407 3700 Fax 020 7407 3800
PROUN
ARCHITECTS DESIGNERS PLANNERS